



Street Boundary wall exceeding 1,5m in Height (10,625m Length x 1,8m Height = 19,125sq.m)  
Total = 19.125 sq.m x 25% = 4,78125 sq.m Permeable/Minimum Required  
Actual provided = 2,7m Length x 1,8m High = **4,86 sq.m Actual provided > 4,78125 sq.m Min. required**

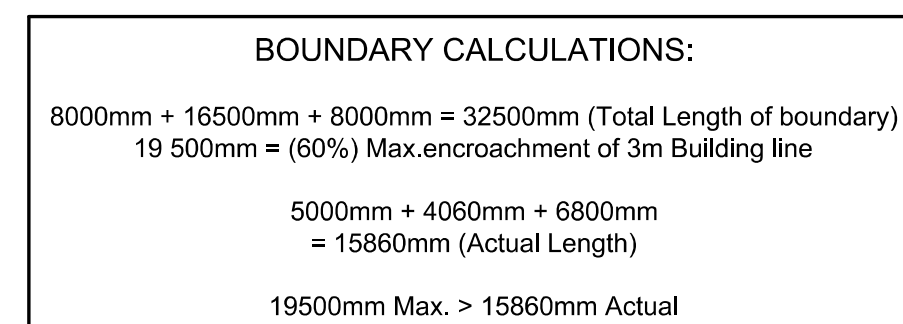

Coverage = 168,5 sq.m (51%) Max 60%  
Bulk = 0.3636363 (Max. = 1)





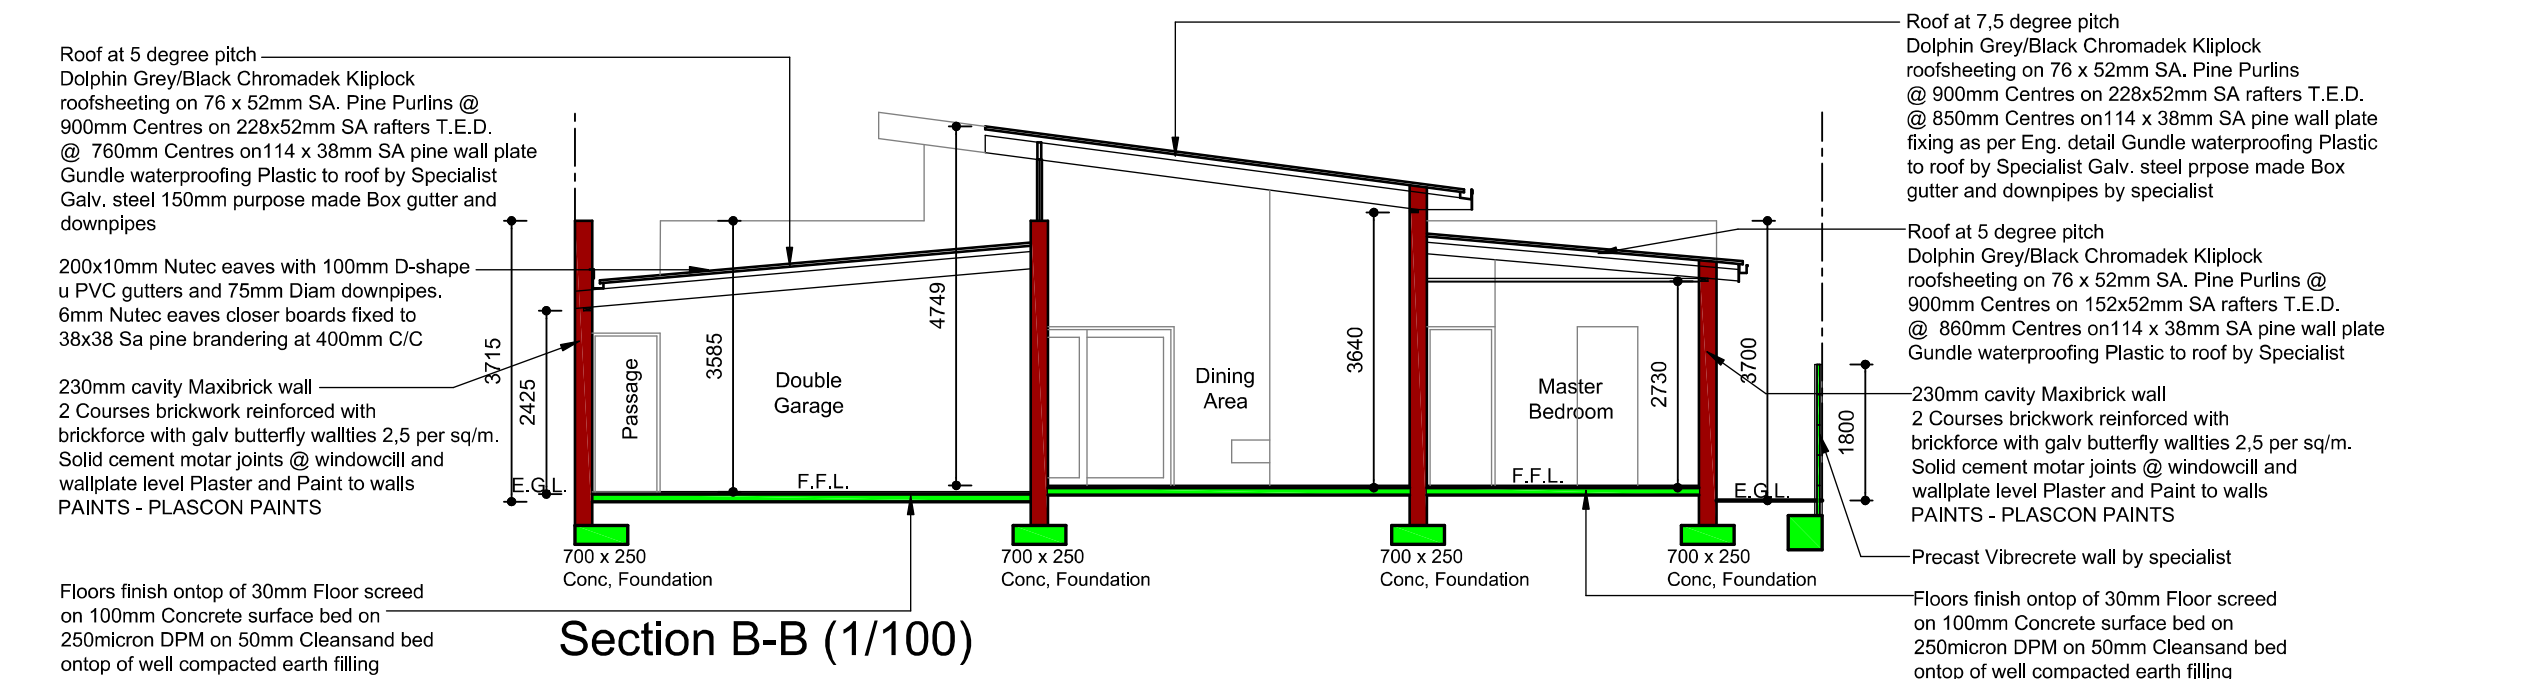

### Roof & Site Layout (1/100)





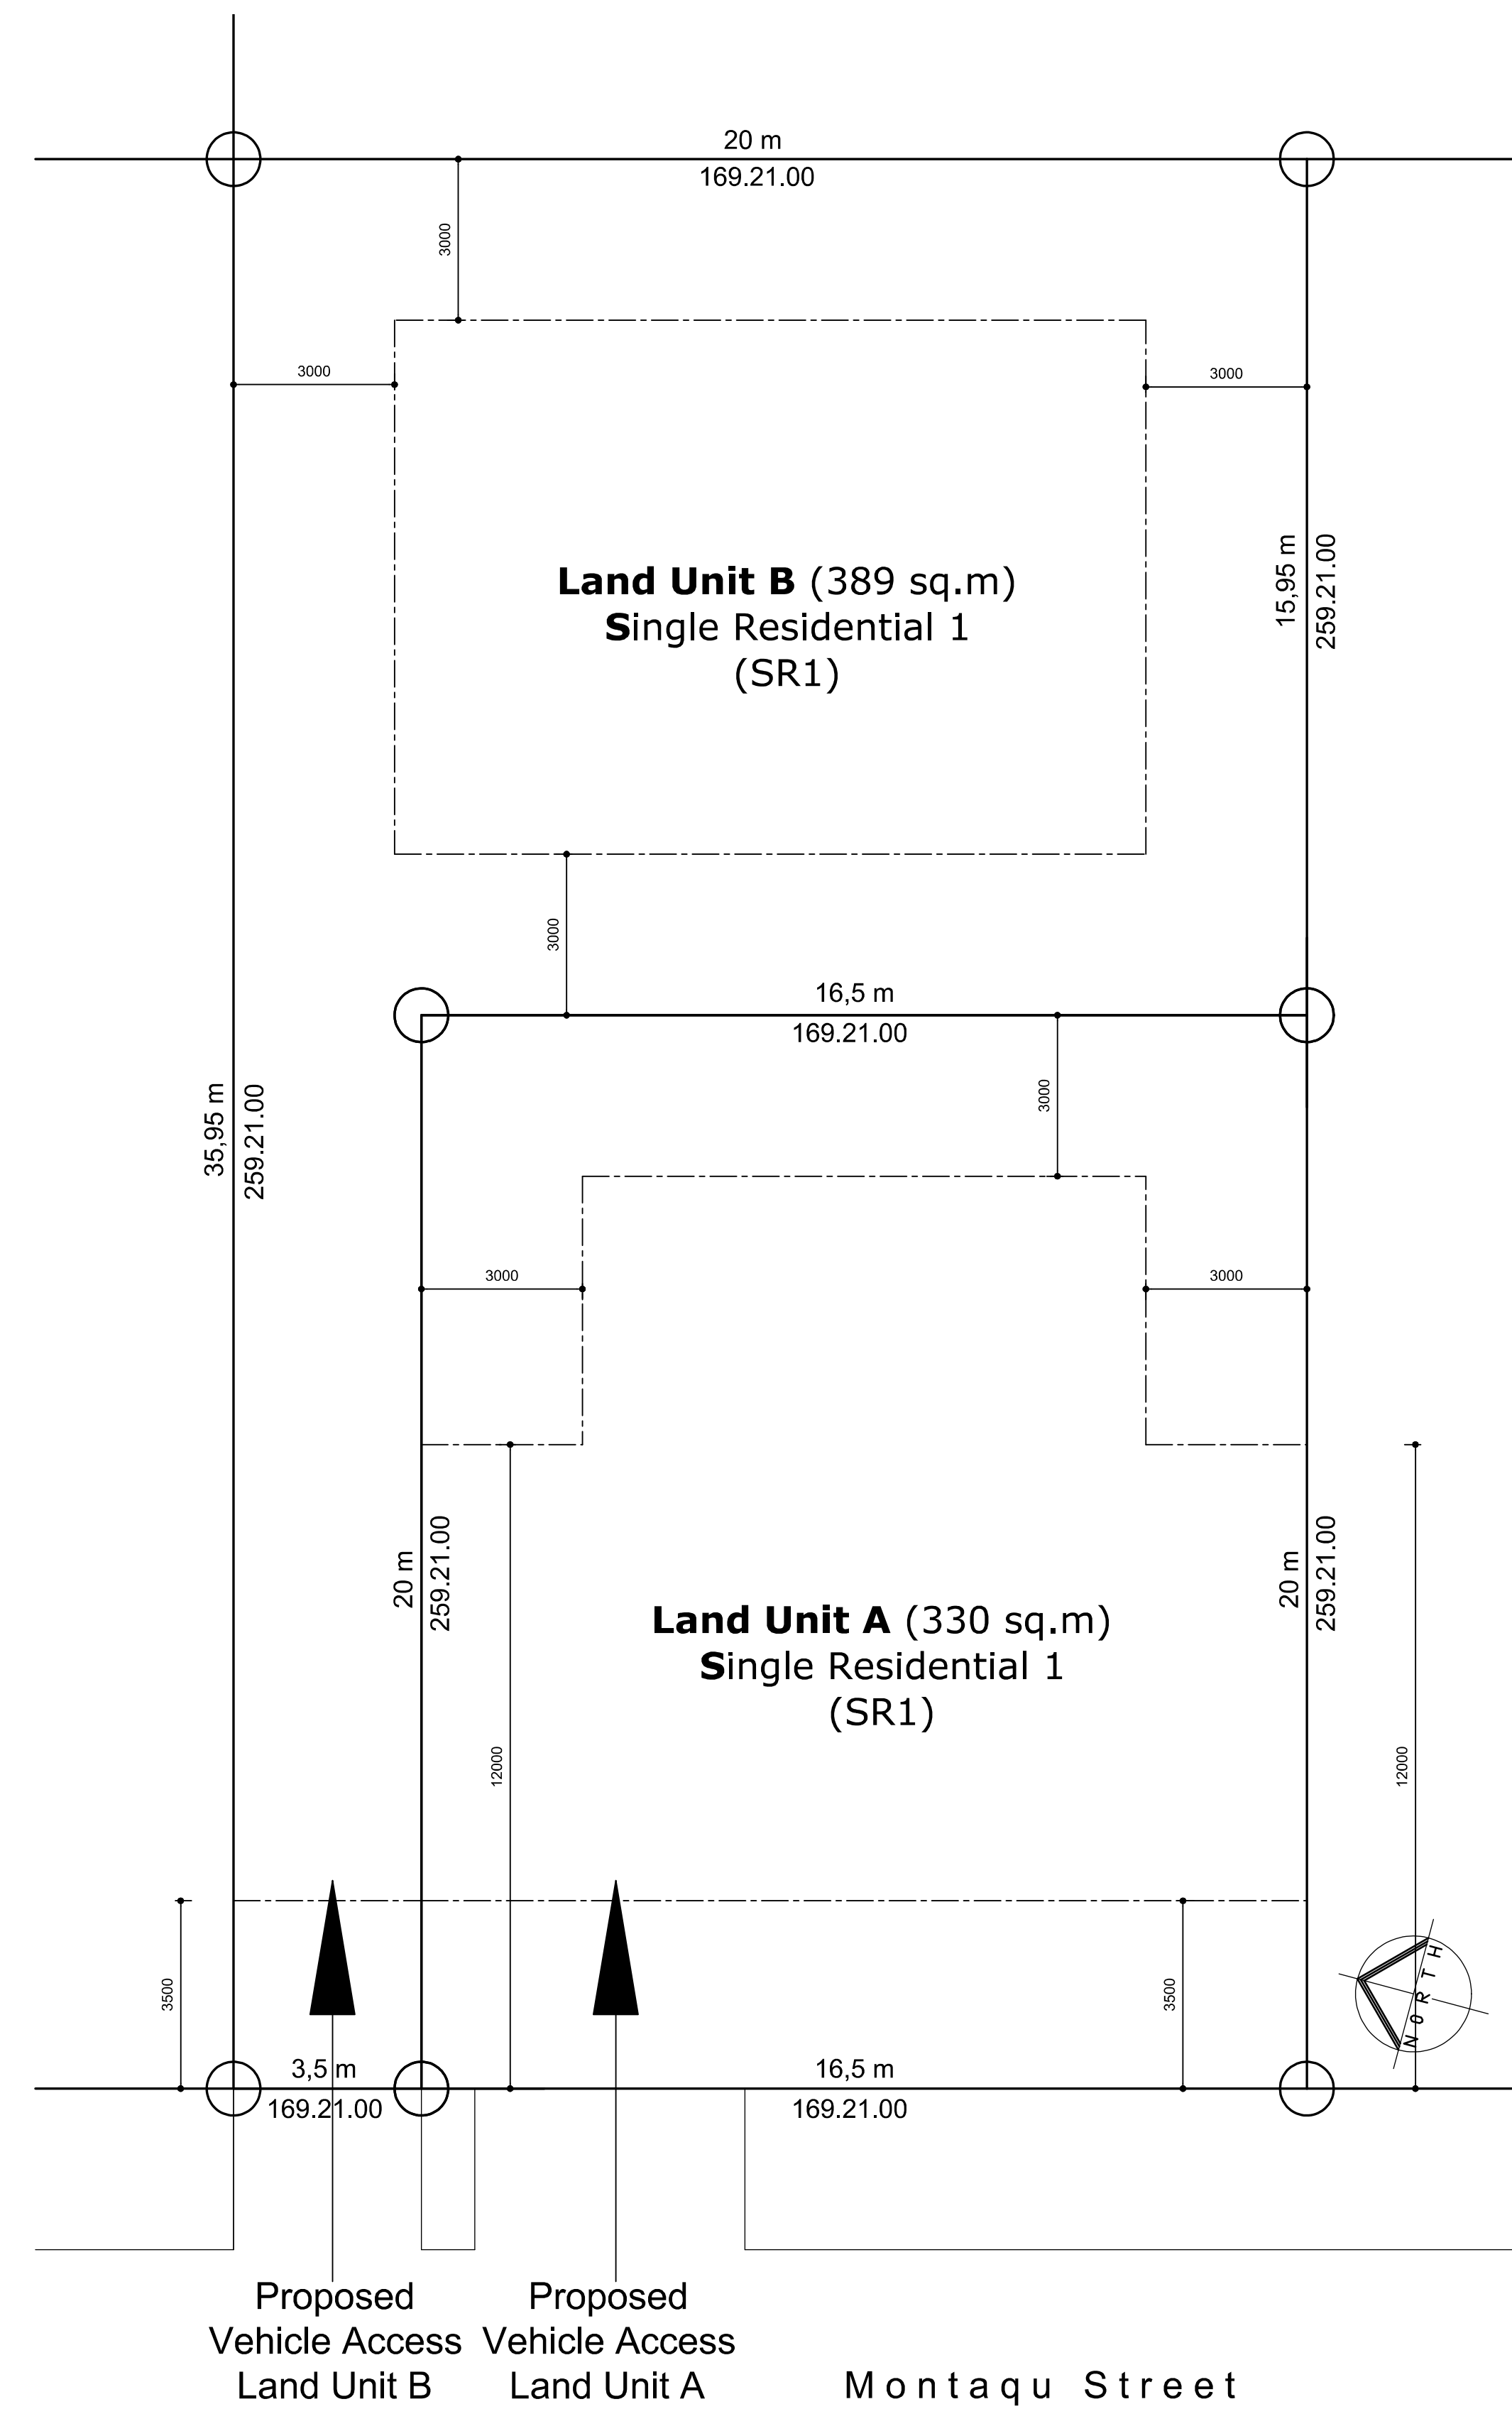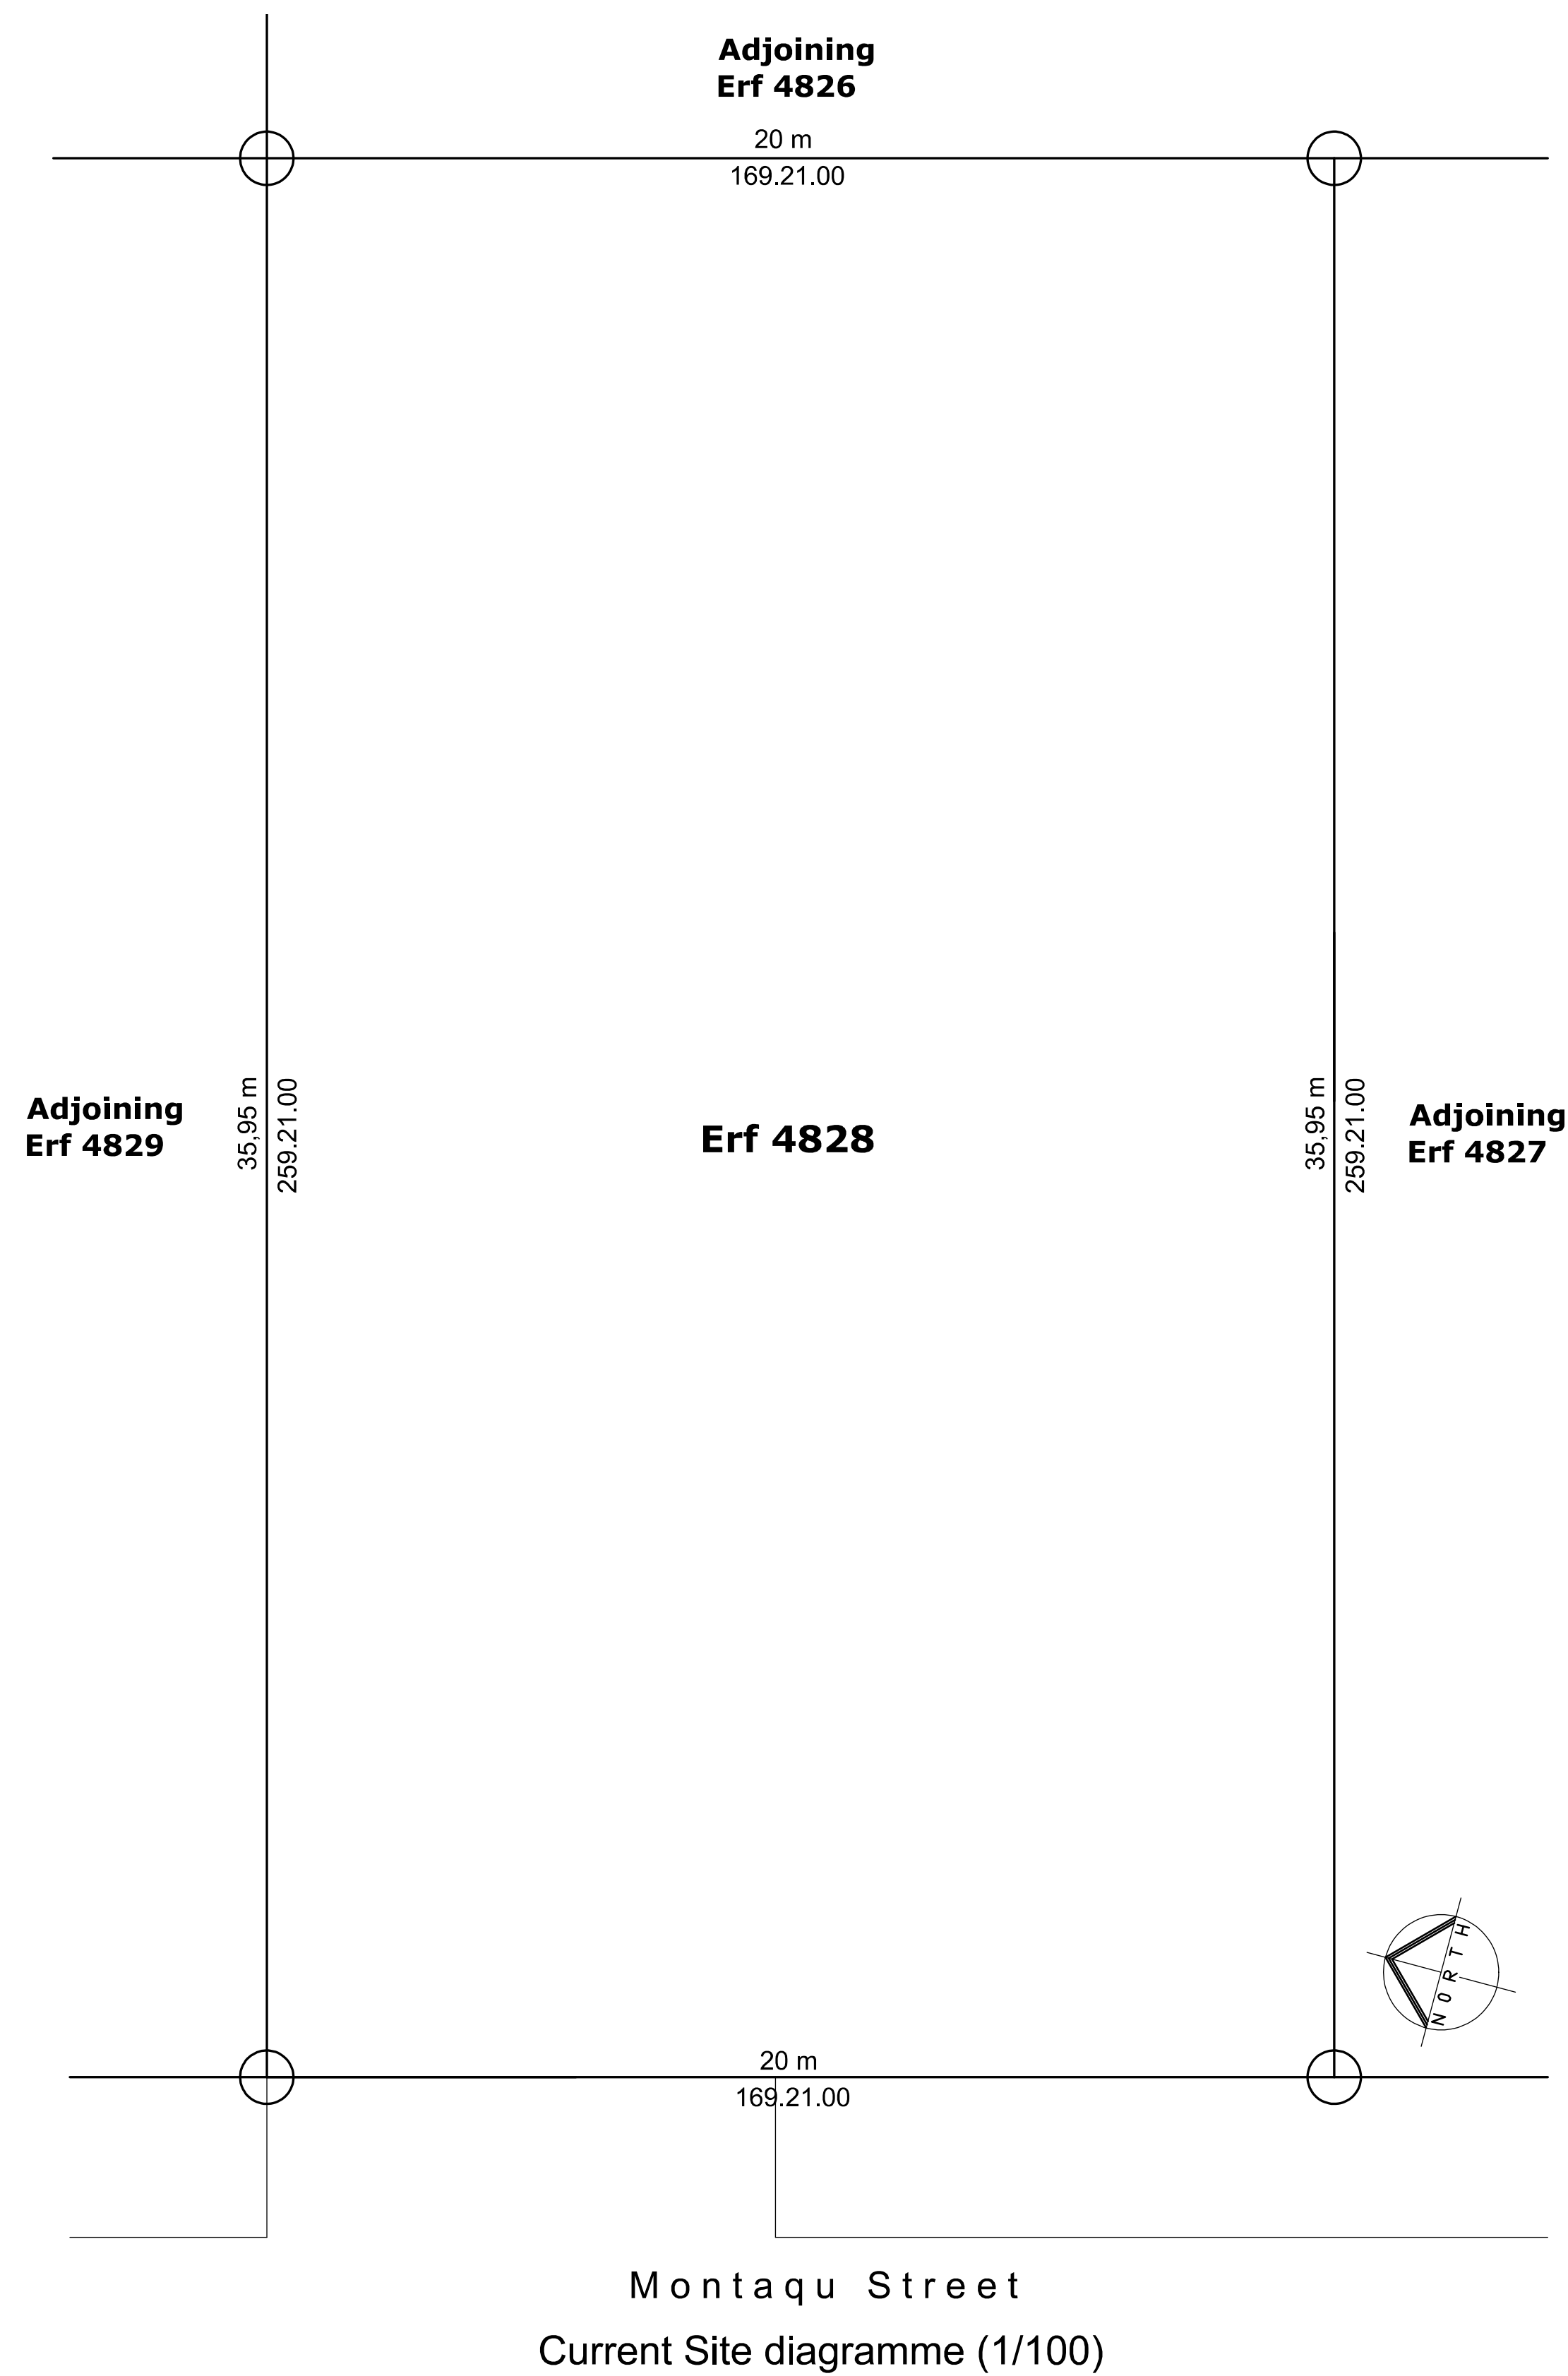



DRAWING NO. C003		PLAN DESCRIPTION	PROJECT NO.	ISSUED FOR	CLIENT	PROPERTY	NBRP SIGNATURE	OWNER SIGNATURE	NEIGHBOR SIGNATURE	 <div>ARCHITECTURE</div> <div>SACAP REG NO.</div>
		Proposed Subdivision	- 2020/35	Concept Approval	Allie Banderker Munrah Property Developers	Erf 4828 Montagy Street, Wesfluer, Atlantis				
REVISION	08		PROJECT	DATE ISSUED						
				2020.07.22						